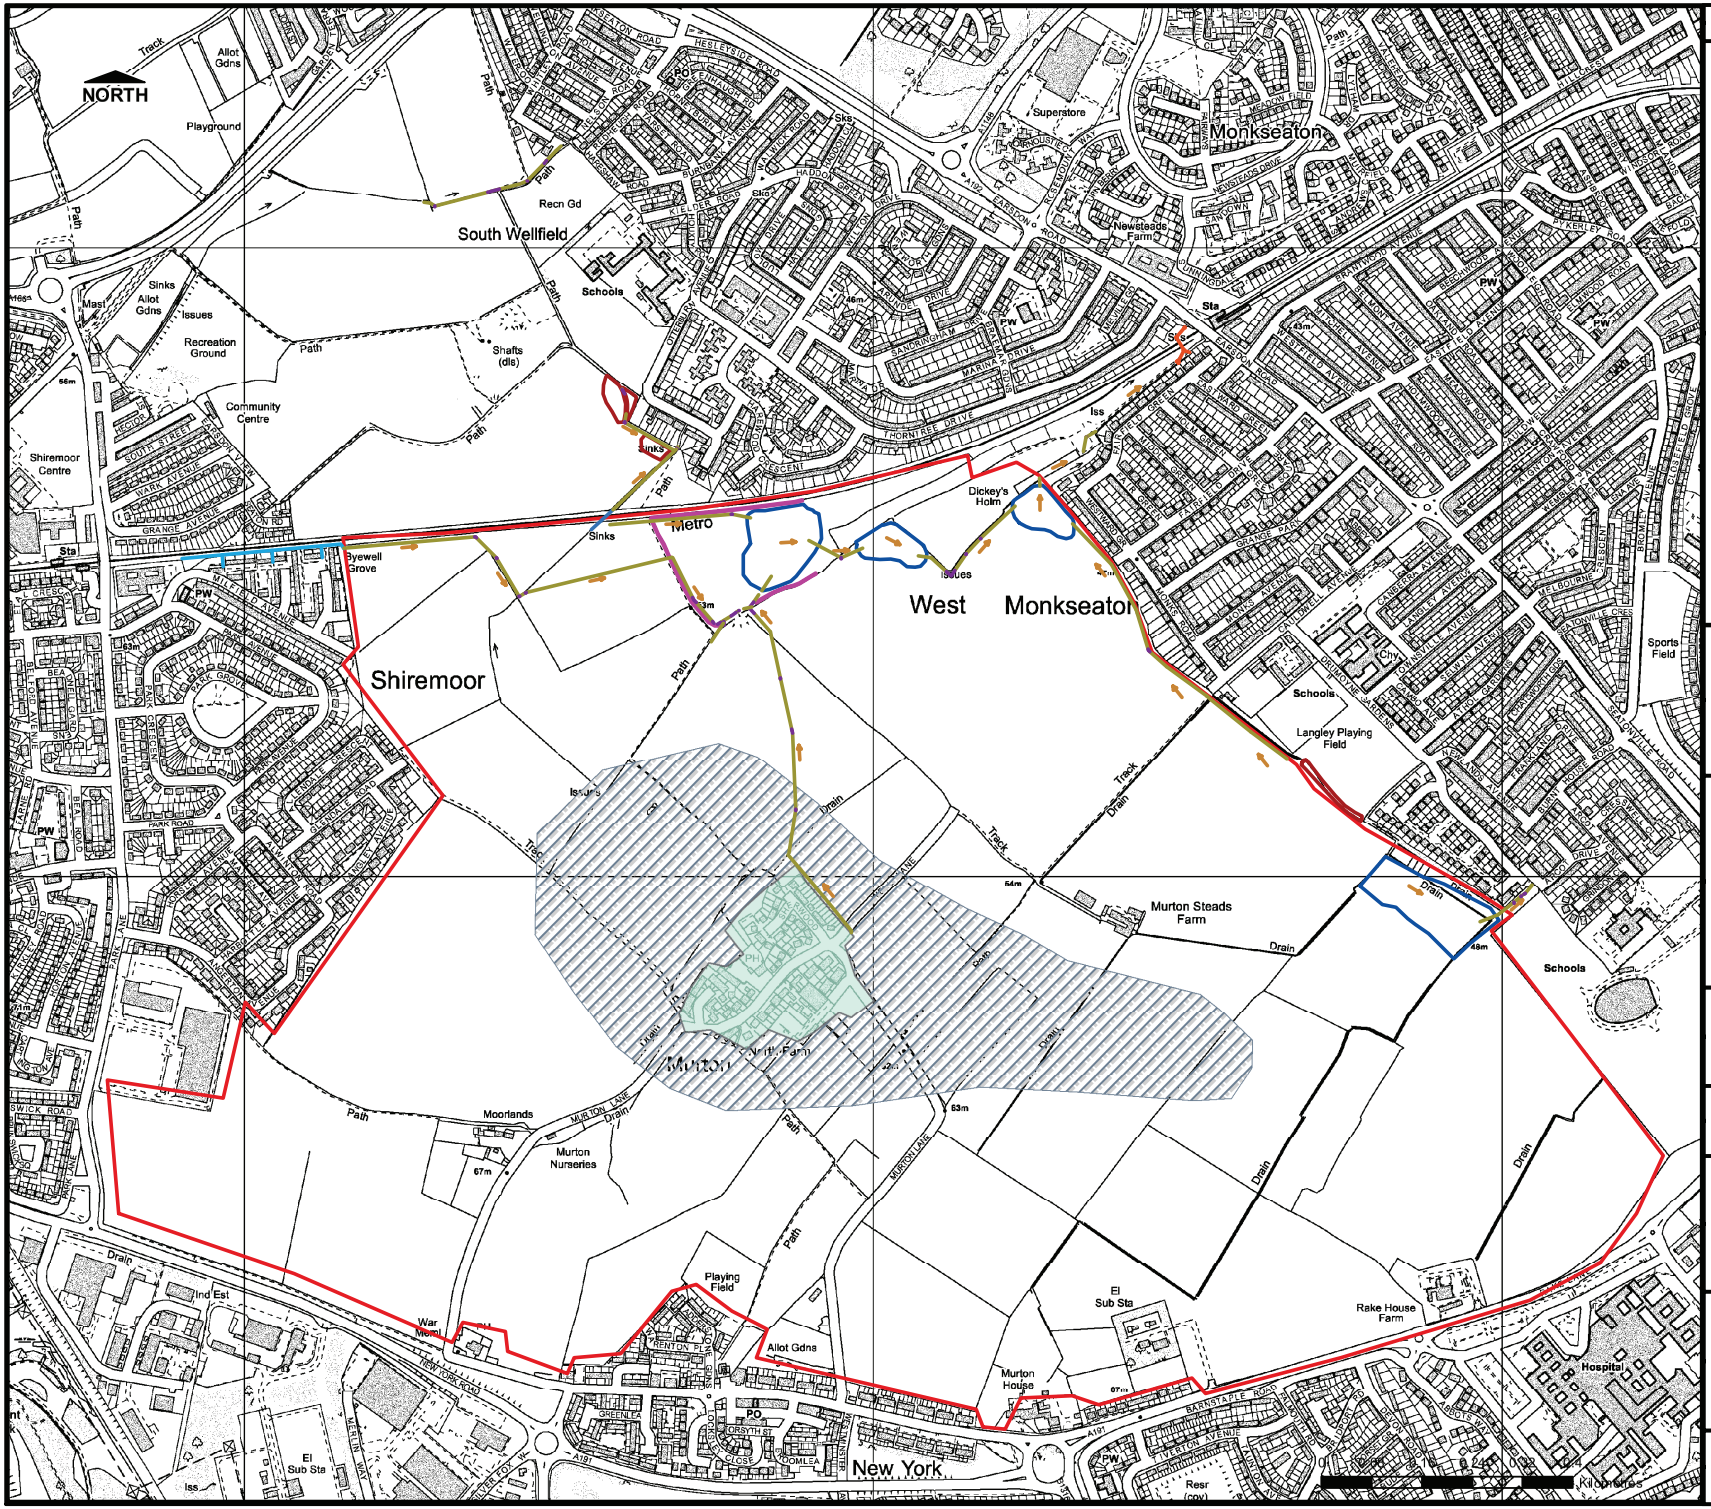

THIS DRAWING MAY BE USED ONLY FOR THE PURPOSE INTENDED

Legend

- Strategic Allocation
- Culvert Alignments Extensions
- Culvert Alignments
- Existing Culvert
- Option 1 Ditch
- Otterburn Culvert
- Proposed Bund
- Proposed Hedgerow
- Proposed Nexus Pipe
- Flow Direction
- Flood Alleviation Ponds
- Murton Village
- Indicative Strategic Settlement Buffer

Notes

North Tyneside Council

North Tyneside Council

Working in partnership with CAPITA

Flood Risk Assessment

REPRODUCED FROM ORDNANCE SURVEY MAPPING WITH THE PERMISSION OF THE CONTROLLER OF HER MAJESTY'S STATIONARY OFFICE. © CROWN COPYRIGHT AND DATABASE RIGHTS 2015 ORDNANCE SURVEY LICENSE NO.: 100023424. © HAWLFRAINT Y GORON A HAWLIAU CRONFA

Scale at A3	Date	Drawn by	Approved by
1:8,500	Aug. 2015	GA	LM

Flood Alleviation Scheme

Consultant

CAPITA Flood Risk Management

Capita
Level Four,
65 Gresham Street,
London
EC2V 7NQ

FIGURE 2